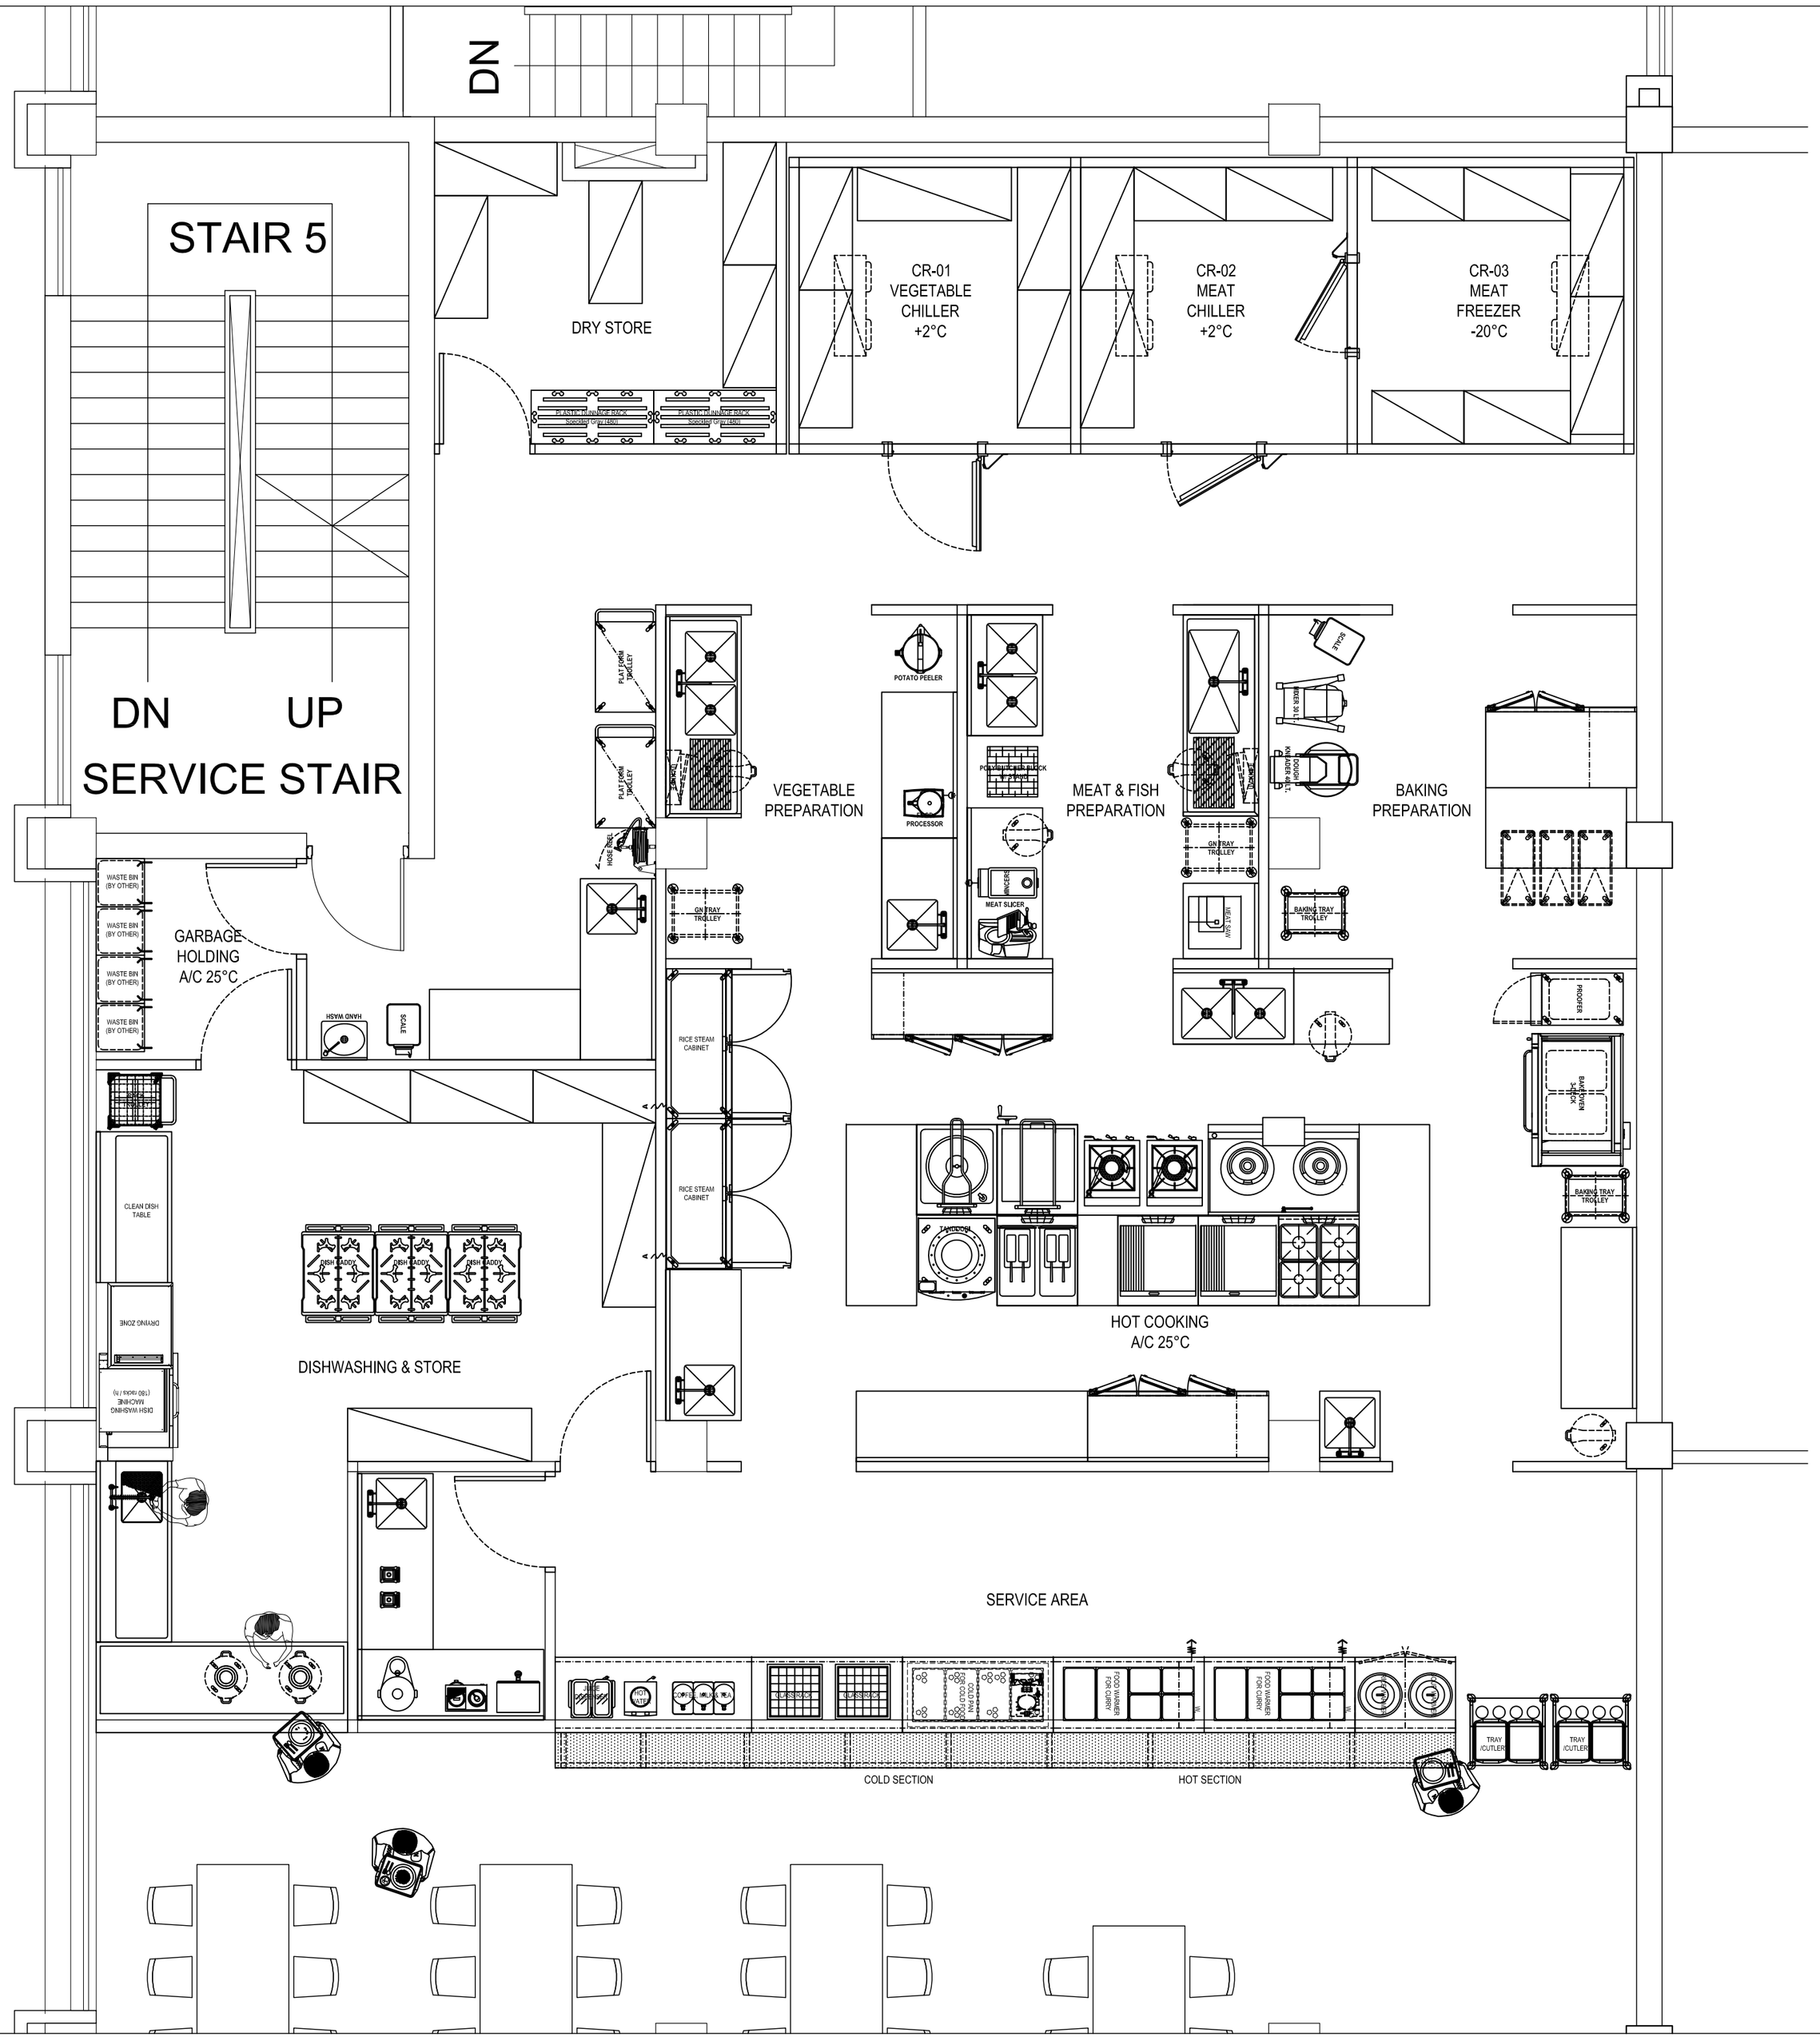

NO	DATE	REVISION	BY

CHEFS CATERING EQUIPMENT CO., LTD
PANYU, GUANGZHOU, CHINA

TEL: +86 20 2989 5700
GCHEFS.EN.ALIBABA.COM
MAIL: CATERINGCHINA@FOXMAIL.COM

Note: This layout plan is the property of CHEFS CATERING EQUIPMENT CO., LTD and cannot be reproduced without prior consent

TITLE:

KITCHEN LAYOUT PLAN

DATE	2018.04.20
DRAWN BY	KEN
CHECKED BY	KEN
SCALE	1:50 A2
INDEX NO	