由 Autodesk 教育版产品制作

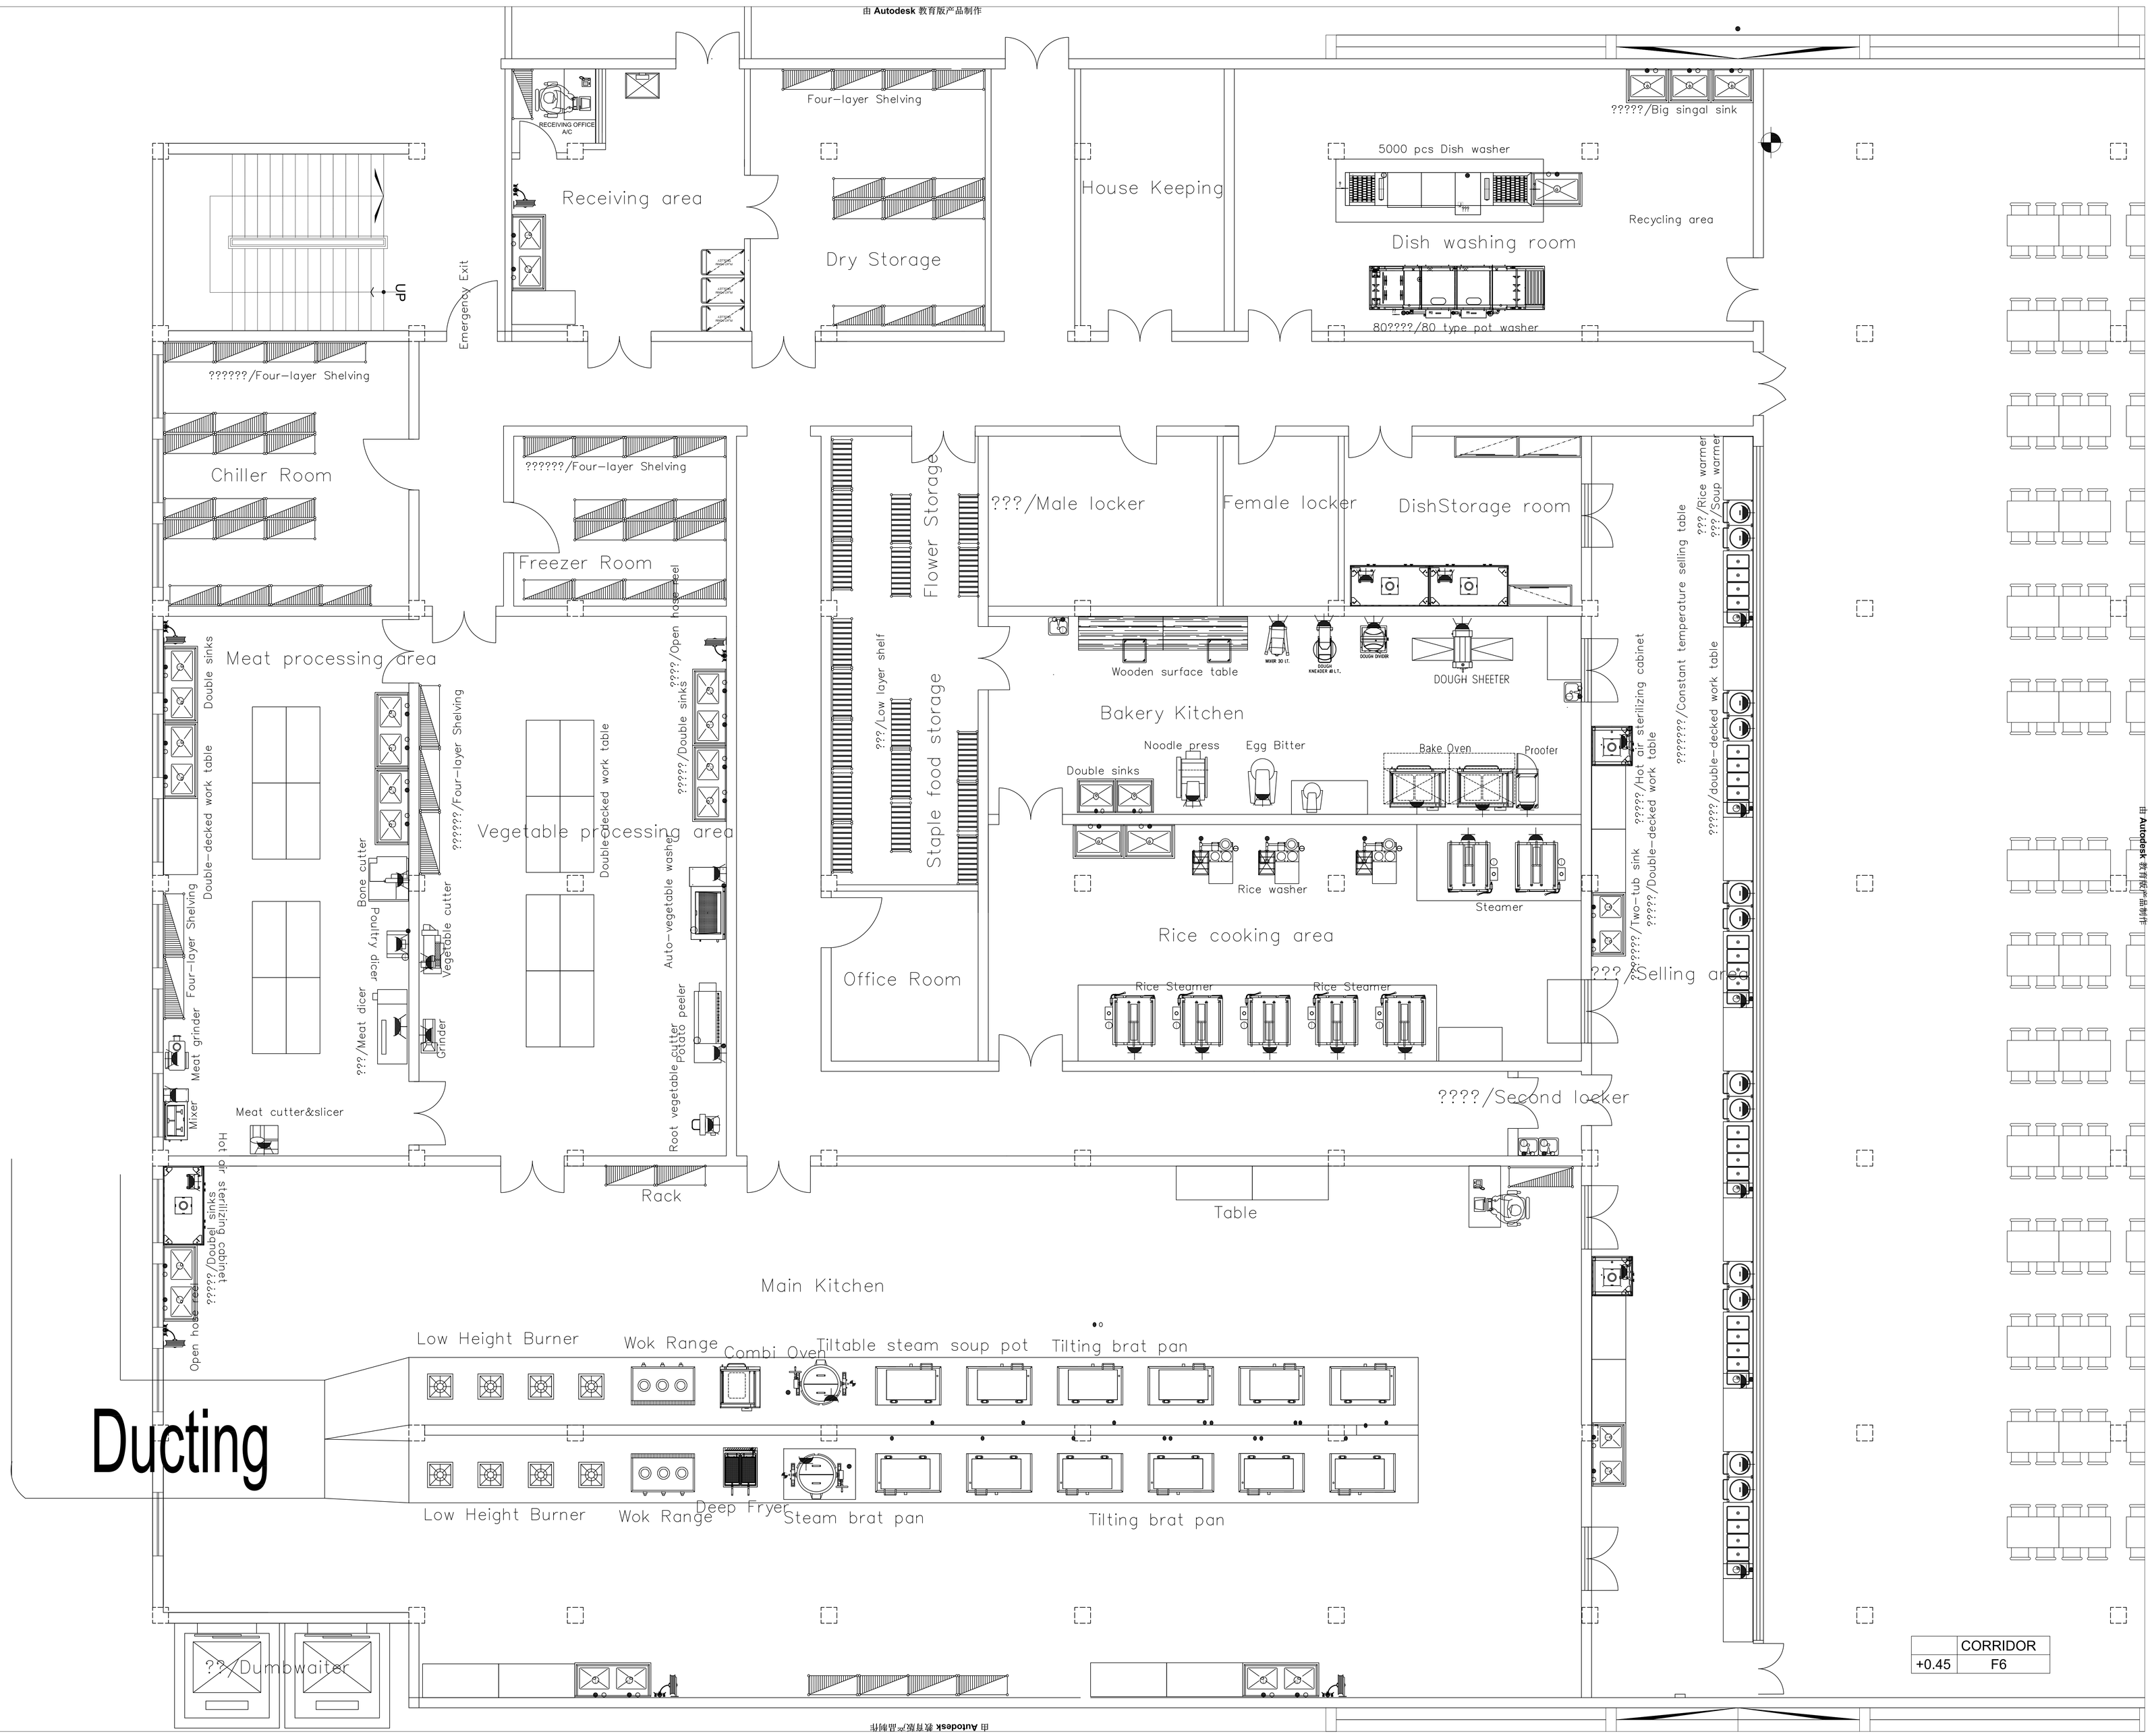

NO	DATE	REVISION	BY

V.KITCHEN CATERING EQUIPMENT CO., LTD

PANYU, GUANGZHOU, CHINA

TEL: +86 20 2989 5700
WWW.GZVKITCHEN.COM
MAIL: KEN@GZVKITCHEN.COM

Note: This layout plan is the property of V.KITCHEN CATERING EQUIPMENT CO., LTD and cannot be reproduced without prior consent.

TITLE: 厨房内墙尺寸

DATE	2018.02.24
DRAWN BY	KEN
CHECKED BY	KEN
SCALE	1:50 A0
INDEX NO	

由 Autodesk 教育版产品制作